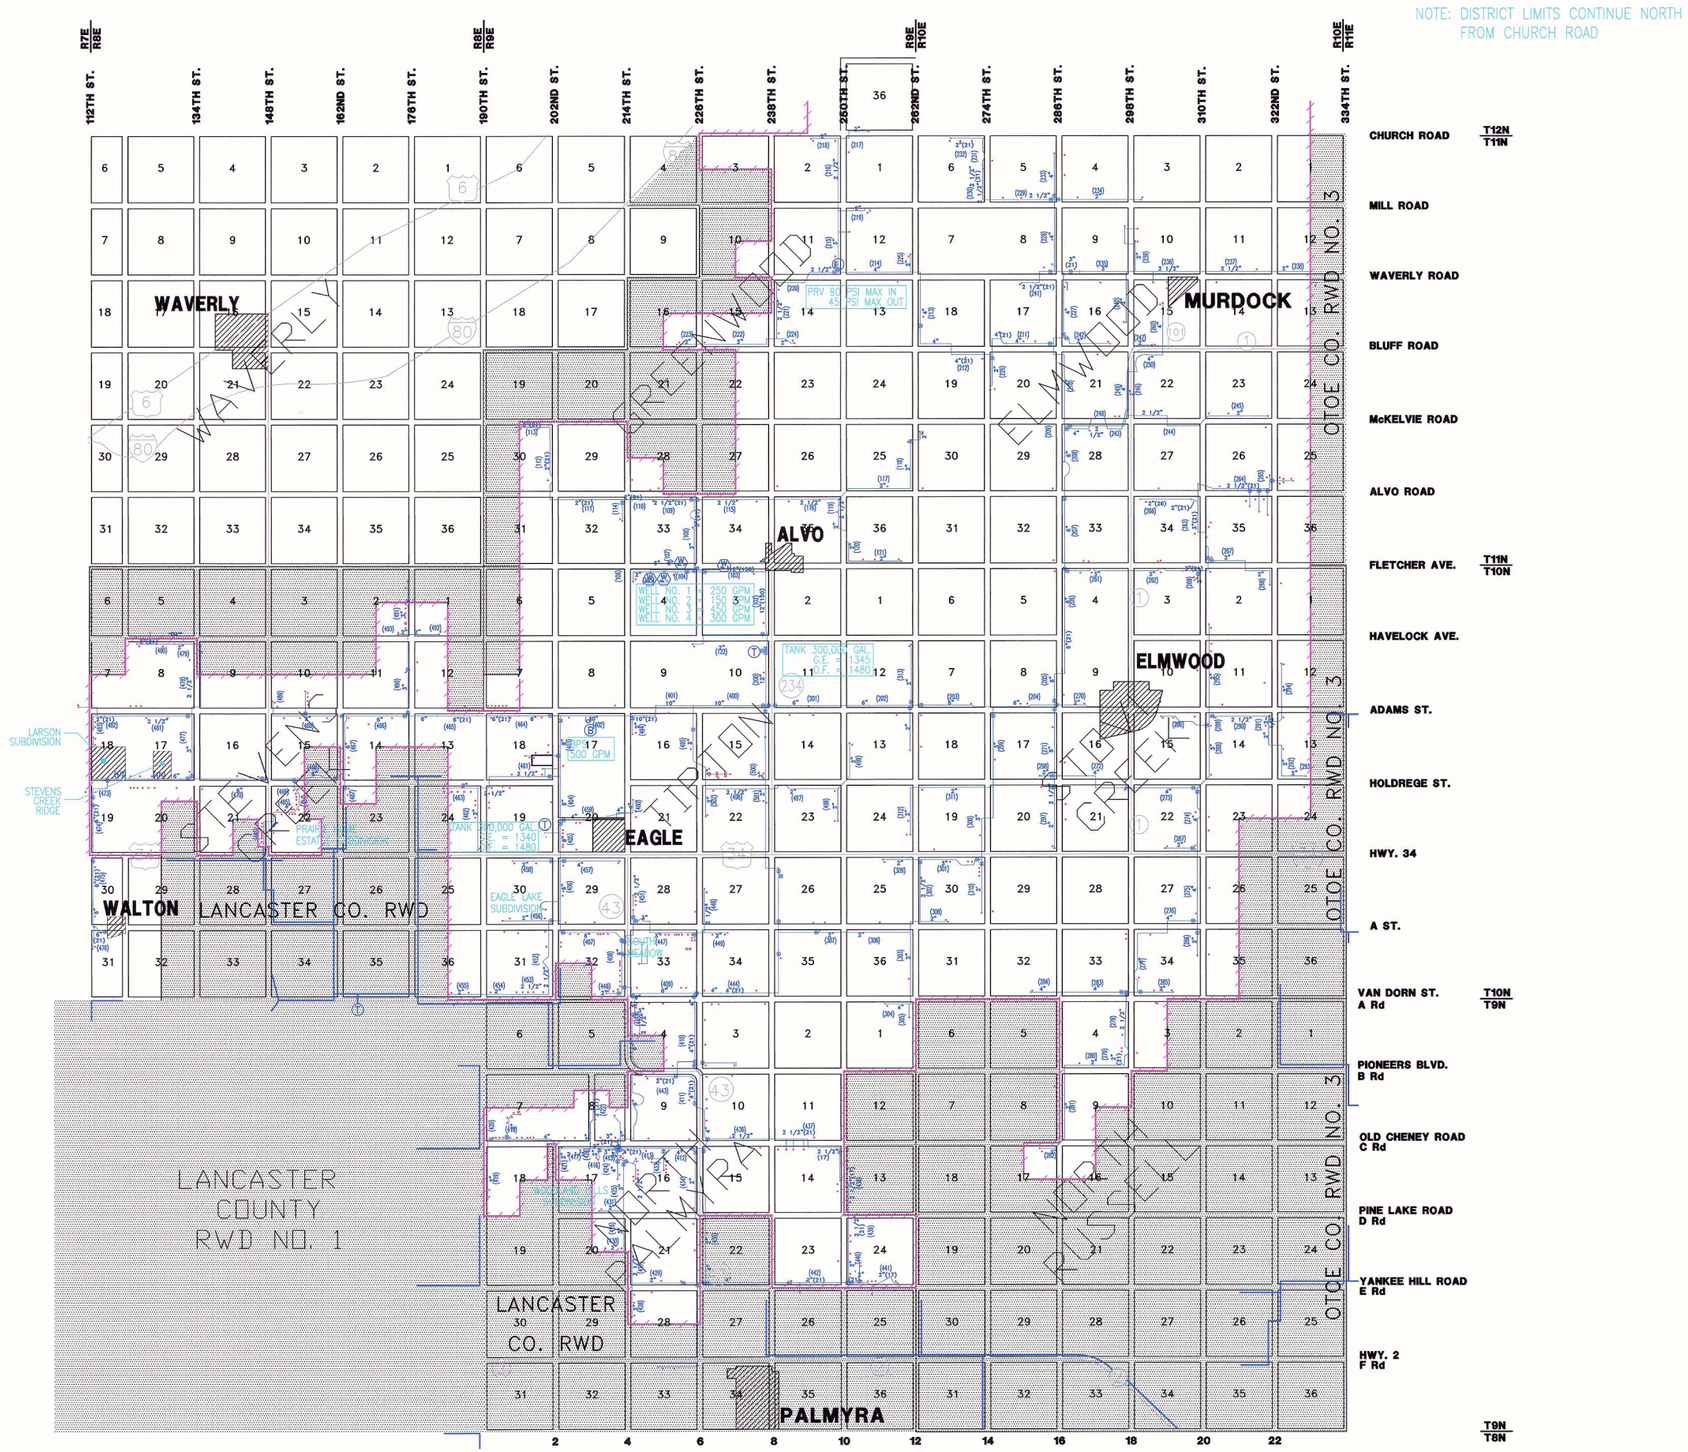

CASS COUNTY RWD NO. 2

MASTER LAYOUT

McINTYRE CONSULTING
4131 SOUTH 38th STREET
LINCOLN, NEBRASKA 68506

SCALE: NO SCALE

DATE: OCT., 2012

JOB NO.

FIELD BOOK

FILE NO.

SHEET NO.